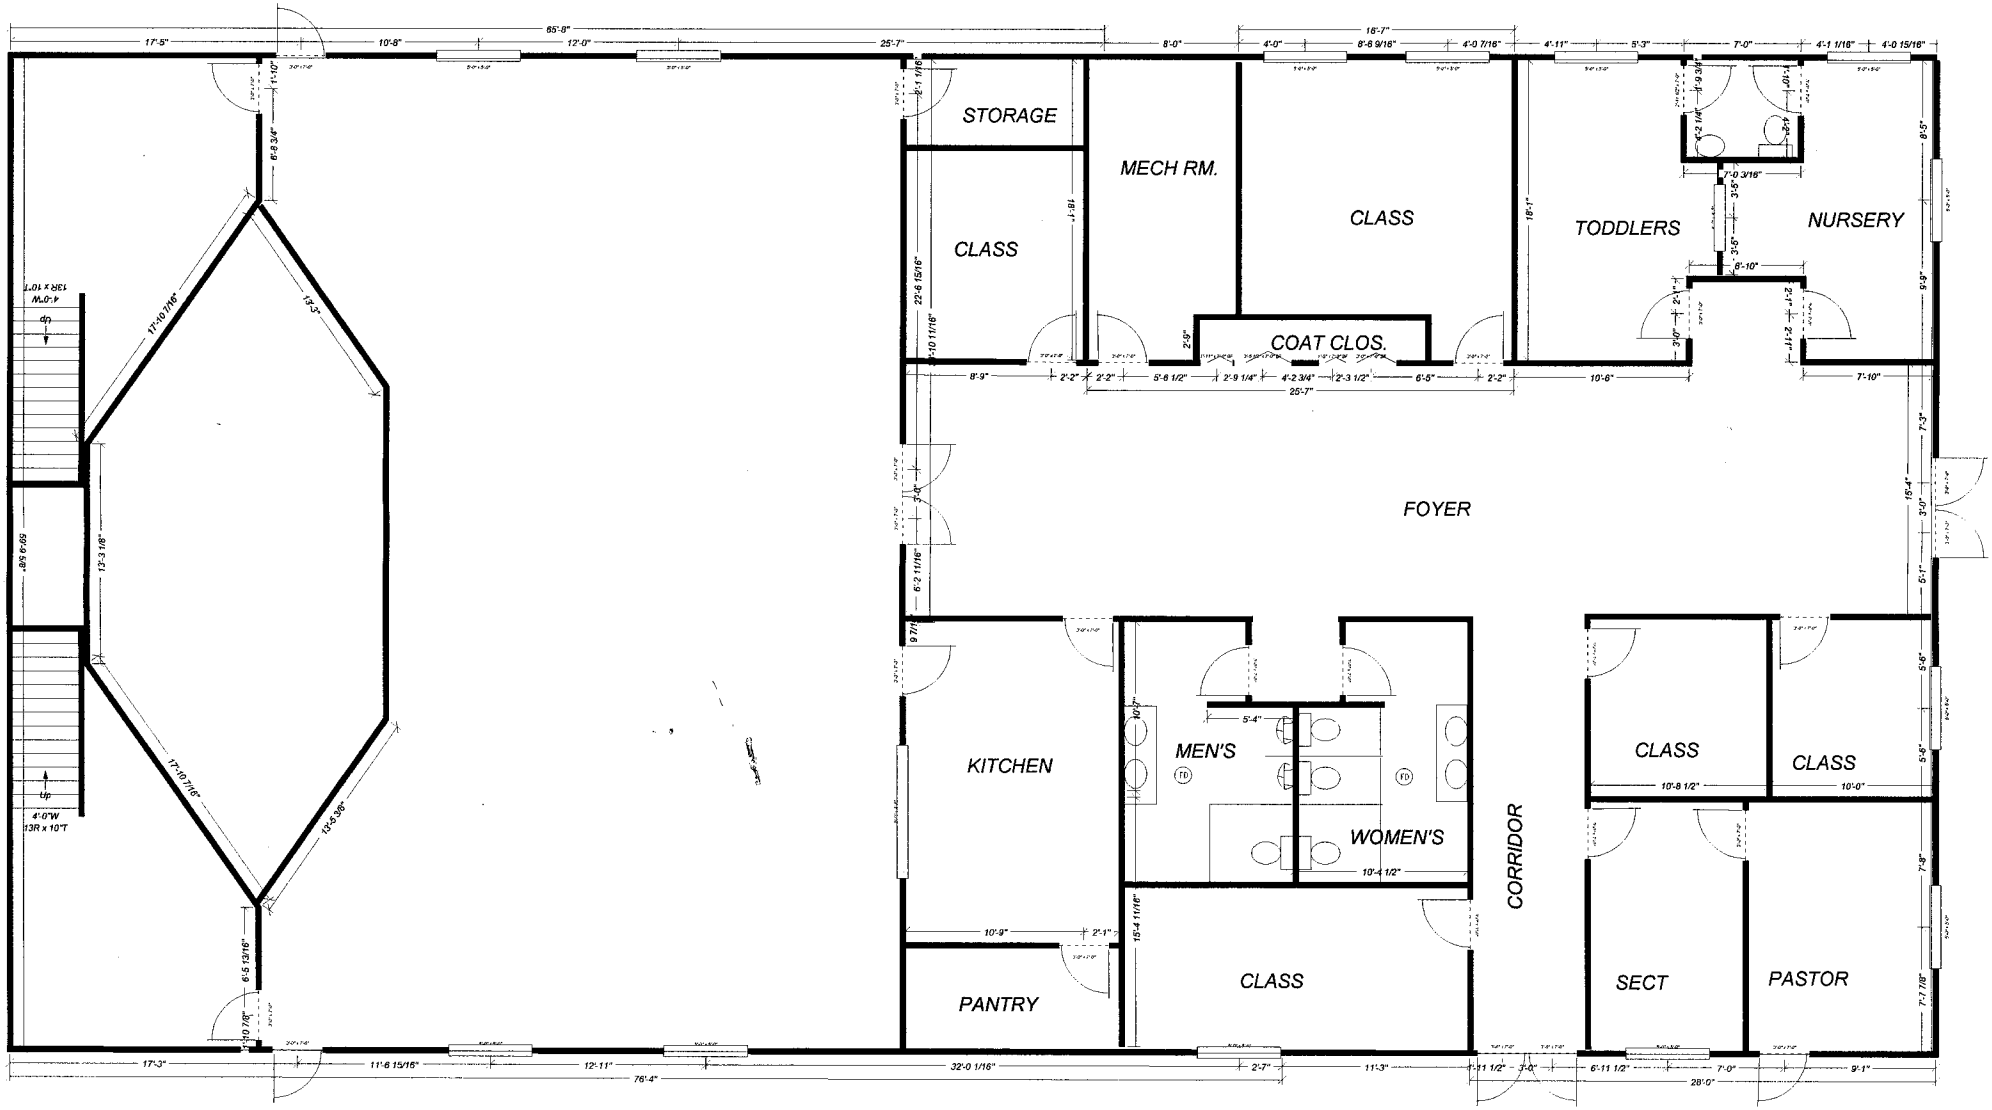
STORAGE
MECH RM.
CLASS
CLASS
COAT CLOS.
TODDLERS
NURSERY
FOYER
KITCHEN
MEN'S
WOMEN'S
CORRIDOR
CLASS
CLASS
CLASS
PANTRY
SECT
PASTOR
UP
UP
4'-0"W
13R x 10"T
4'-0"W
13R x 10"T